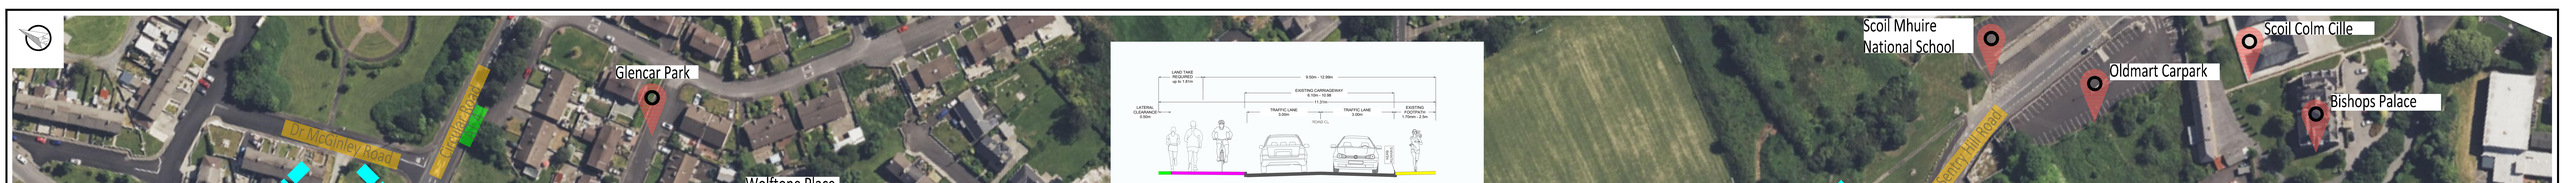

Section A-A

Legend:

Carriageway	Grass Verge
Footpath	Upgrade of junction to facilitate Active Travel
Parking	Shared Facility
Cycle Lane	

Project: College Road Active Travel Scheme

Comhairle Contae Dhún na nGall
Donegal County Council
Roads & Transportation Services
Halls Hill Lifford, Co. Donegal. Tel: (074) 91 53900 / Facsimile (074) 91 53901 / Email roads@donegalcoco.ie
www.ultreiadonegal.ie / www.donegalcoco.ie
Bord Uisce Éireann (Uisce Éireann) & Telecom Eireann

Rev	By	Date	Description

Purpose of Drawings
✓ Information ☐ GPO ☐ Land Reg.
☐ Part 8 ☐ Safety Group ☐ Construction
☐ Tender Issue ☐ Rec Meth. ☐ Other

Prepared:	CMI	Date:	July 2023
Checked:	MC	Date:	July 2023
Approved:		Date:	

Scales:	As Annotated @ A1	Project:	Letterkenny 2040 - College Road Active Travel Scheme
Vertical Scale:	N/A	Location:	Letterkenny Municipal District
File no:	DL-23-xxx	Dwg Title:	Proposed Layout

Rev: – – –

Drawing no.

23-112-AT.2

File Name: Public Consultation DW

Filepath: C:\Users\cmcinteer\Desktop\24th Letterkenny 2040