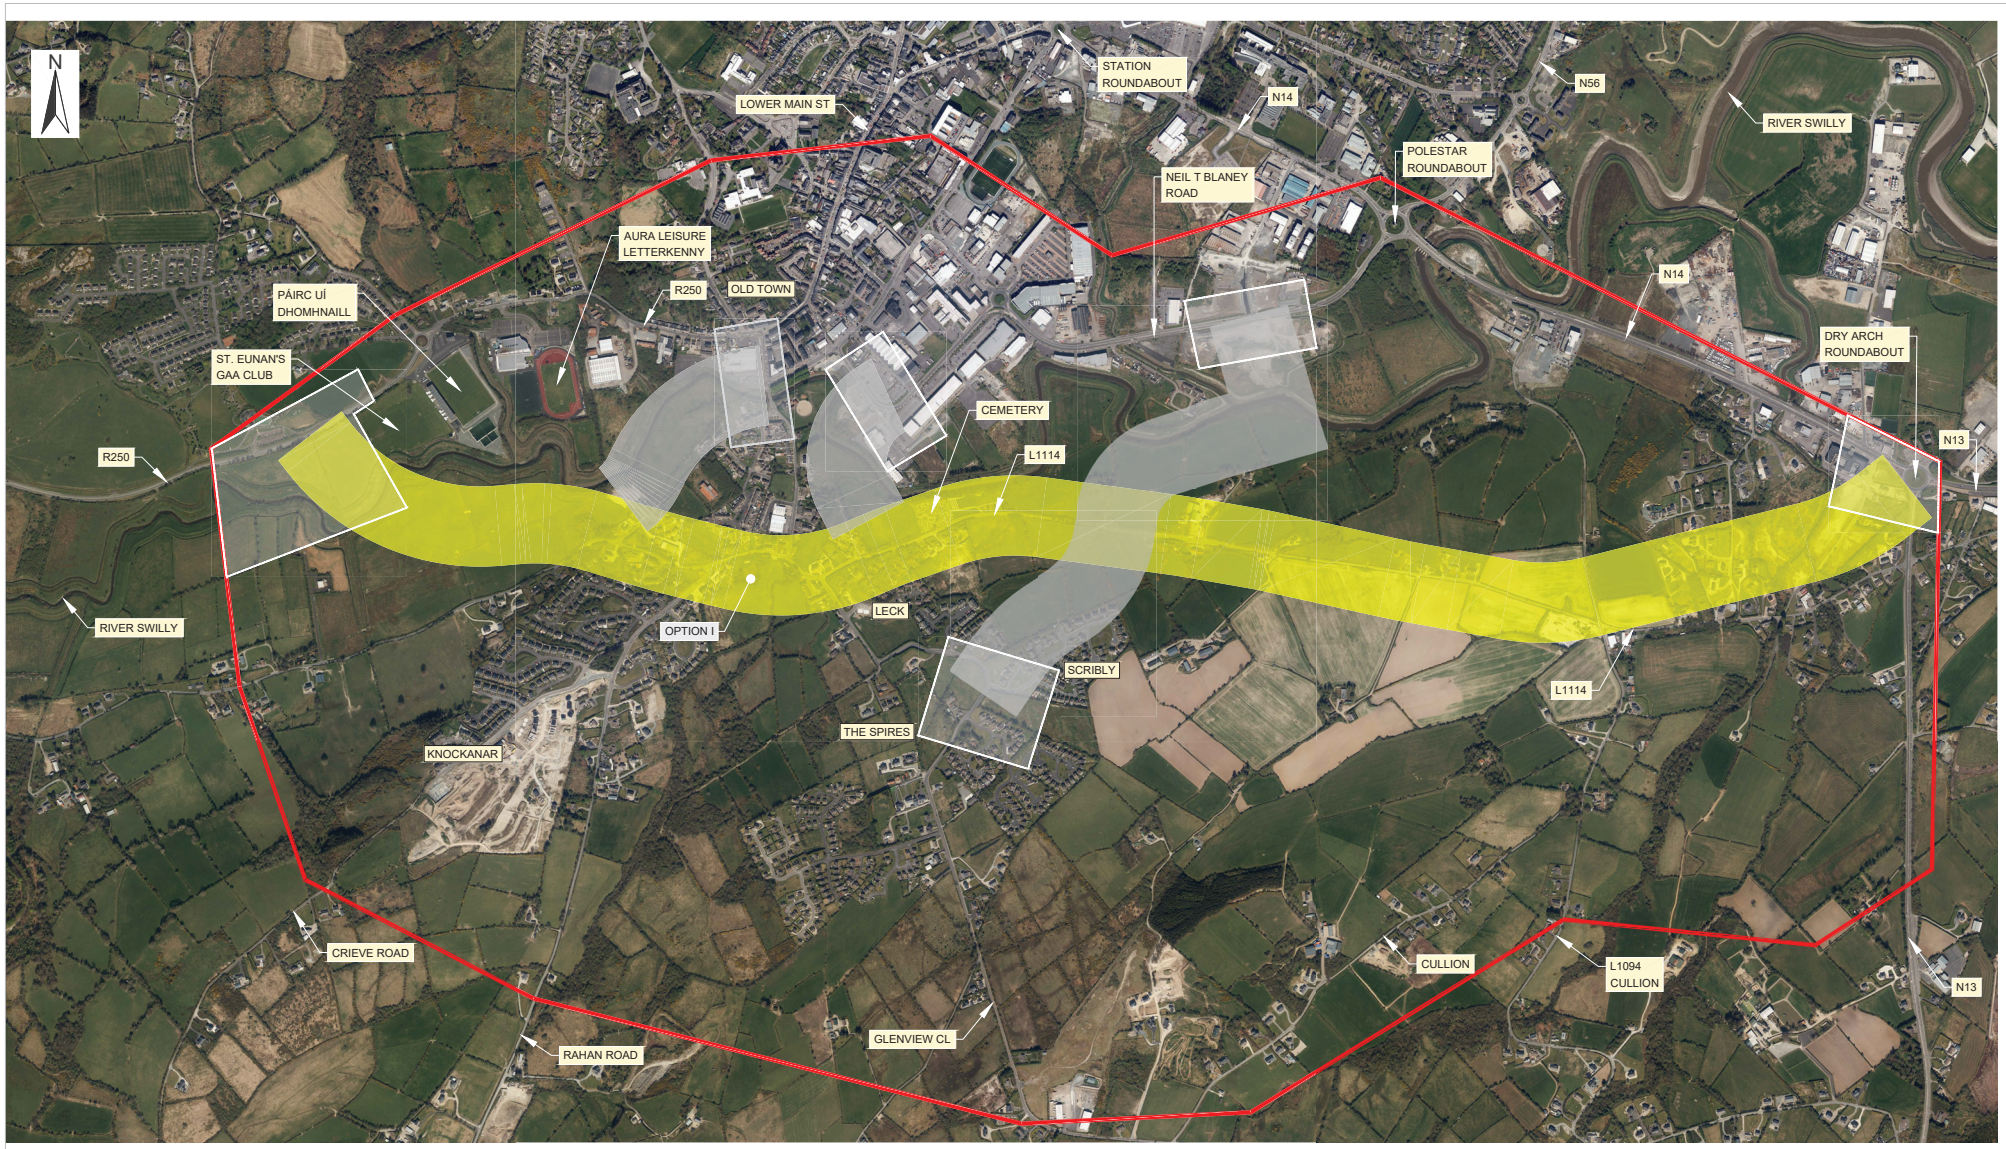

Ordnance Survey Ireland Licence data reproduced under OSI License number CYAL50320424
Unauthorized reproduction infringes Ordnance Survey Ireland and Government of Ireland copyright. © Ordnance Survey Ireland and Government of Ireland.

An Roinn Iompair
Department of Transport

Rialtas na hÉireann
Government of Ireland

Tionscadal Éireann
Project Ireland 2040

Comhairle Contae Dhún na nGall
Donegal County Council

Donegal NRO
oifig boichte naisiunta Dhun na nGall

No.	Revision	Date	By	Chk'd	App'd

Roughan & O'Donovan-AECOM Alliance

Arena House, Arena Road,
Sandyford, Dublin 18.
Tel : +353 (1) 2940800
Fax : +353 (1) 2940820
e-mail : info@rod.ie
Website : www.rod.ie
www.aecom.com

Drawn	Designed	Checked	Approved	Suitability Code - Description
PC	Mm	MB	RMJ	S3 - Review & Comment

Project Stage	Option Selection
Project Title	LETTERKENNY SOUTHERN NETWORK PROJECT
Drawing Title	Route Corridor Option I
Drawing Number	Project | Originator | Volume | Location | Type | Role | Number LSNP - RODA - HML - SW_AE - SK - CH - 20001
Scale (A1)	NTS
Date:	April 2023
Job No:	22.159
Rev:	P0

Ordnance Survey Ireland Licence No CYAL50320424
© Ordnance Survey Ireland/Government of Ireland.

J:\2022\22159\22159-02_WIP\08 MODELS\01 CAD\01 DWG\01 STG 1 - OPTION SELECTION\PC1\LSNP-RODA-GEN-SW_AE-DR-EN-20012 (REFINED ROUTES).DWG

DO NOT SCALE USE FIGURED DIMENSIONS ONLY