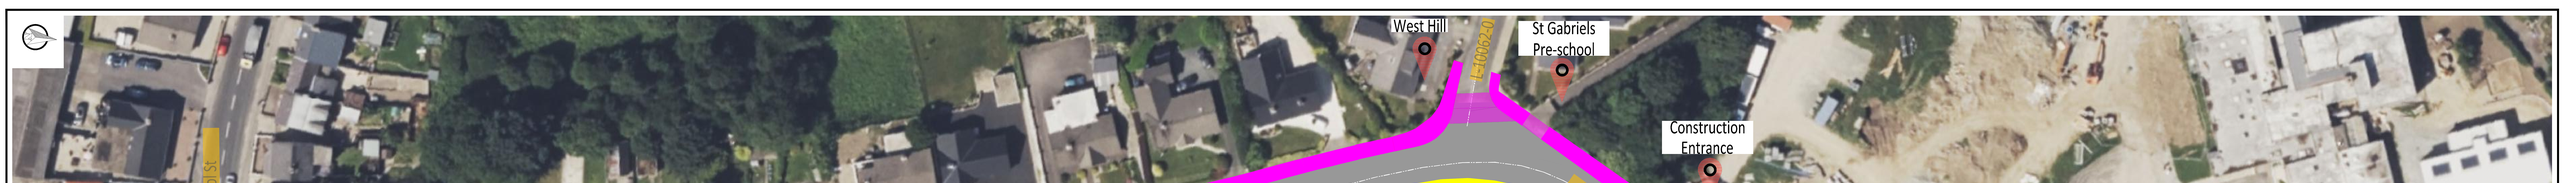

Section A-A
Preferred Option

Legend:

Carriageway		Grass Verge	
Footpath		Upgrade of junction to facilitate Active Travel	
Parking			
Cycle Lane		Shared Facility	

Project: Convent Road Active Travel Scheme

Comhairle Contae Dhún na nGall
Donegal County Council
Roads & Transportation Services
Halls Of Residence, Lifford, Co. Donegal. Tel: +353 74 91 53000 | Email: roads@donegalcoco.ie
www.donegalcoco.ie | www.letterkennyinfo.ie
Bun Uisce Éireann (Uisce) & Transportation

Rev	By	Date	Description

Purpose of Drawings
☑ Information ☐ CPO ☐ Land Reg.
☐ Part 8 ☐ Safety Design ☐ Construction
☐ Tender issue ☐ As Built ☐ Other

Prepared:	CMI	Date:	July 2023
Checked:	MC	Date:	July 2023
Approved:		Date:	

Scales:	As Annotated @ A1
Vertical Scale:	N/A
File no:	DL-23-xxx

Project:	Letterkenny 2040 - Convent Road Active Travel Scheme
Location:	Letterkenny Municipal District
Dwg Title:	Proposed Layout

Rev: – – –

Drawing no.

23-112-AT.8

File Name: Public Consultation DWG

C:\Users\cmcinteer\AppData\Local\Temp\AcPublish_2040

C:\Users\cmcinteer\Desktop\DL23-112-AT.dwg